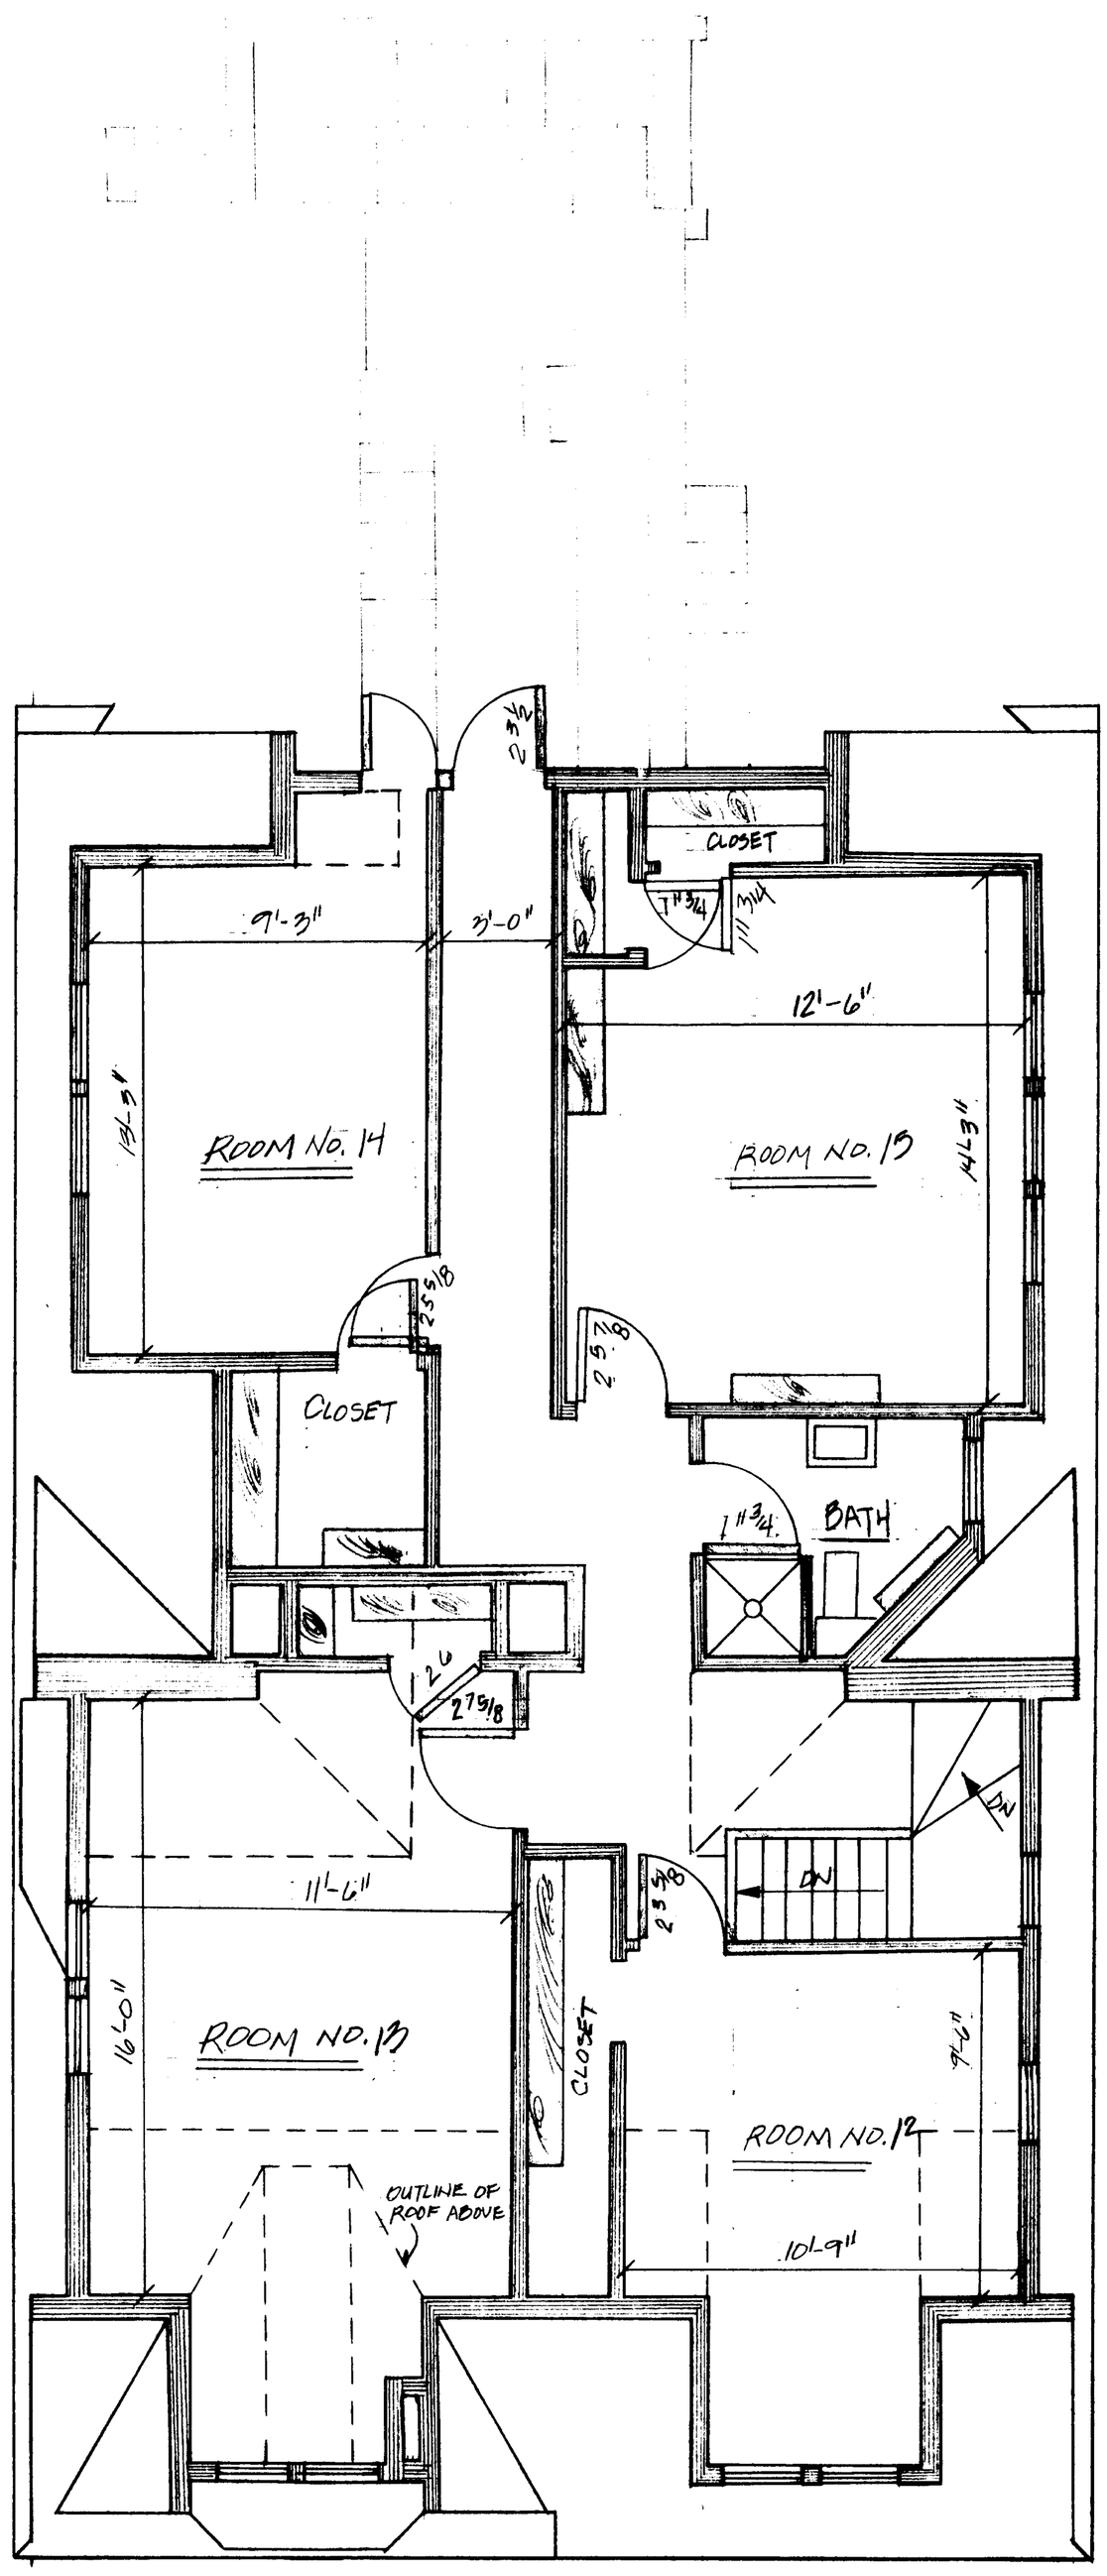

THIRD FLOOR
FLOOR PLAN

SCALE 1/4" = 1'-0"

INTER COOPERATIVE
COUNCIL
at THE UNIVERSITY OF MICHIGAN
DEBS

DRAWN BY: JOE GEORGE MEASUREMENTS BY: JOE GEORGE
DATE: MARCH 10, 1996 SCALE 1/4" = 1'-0" L.A. HOWIE '77

PAGE 4 OF 4

DEBS