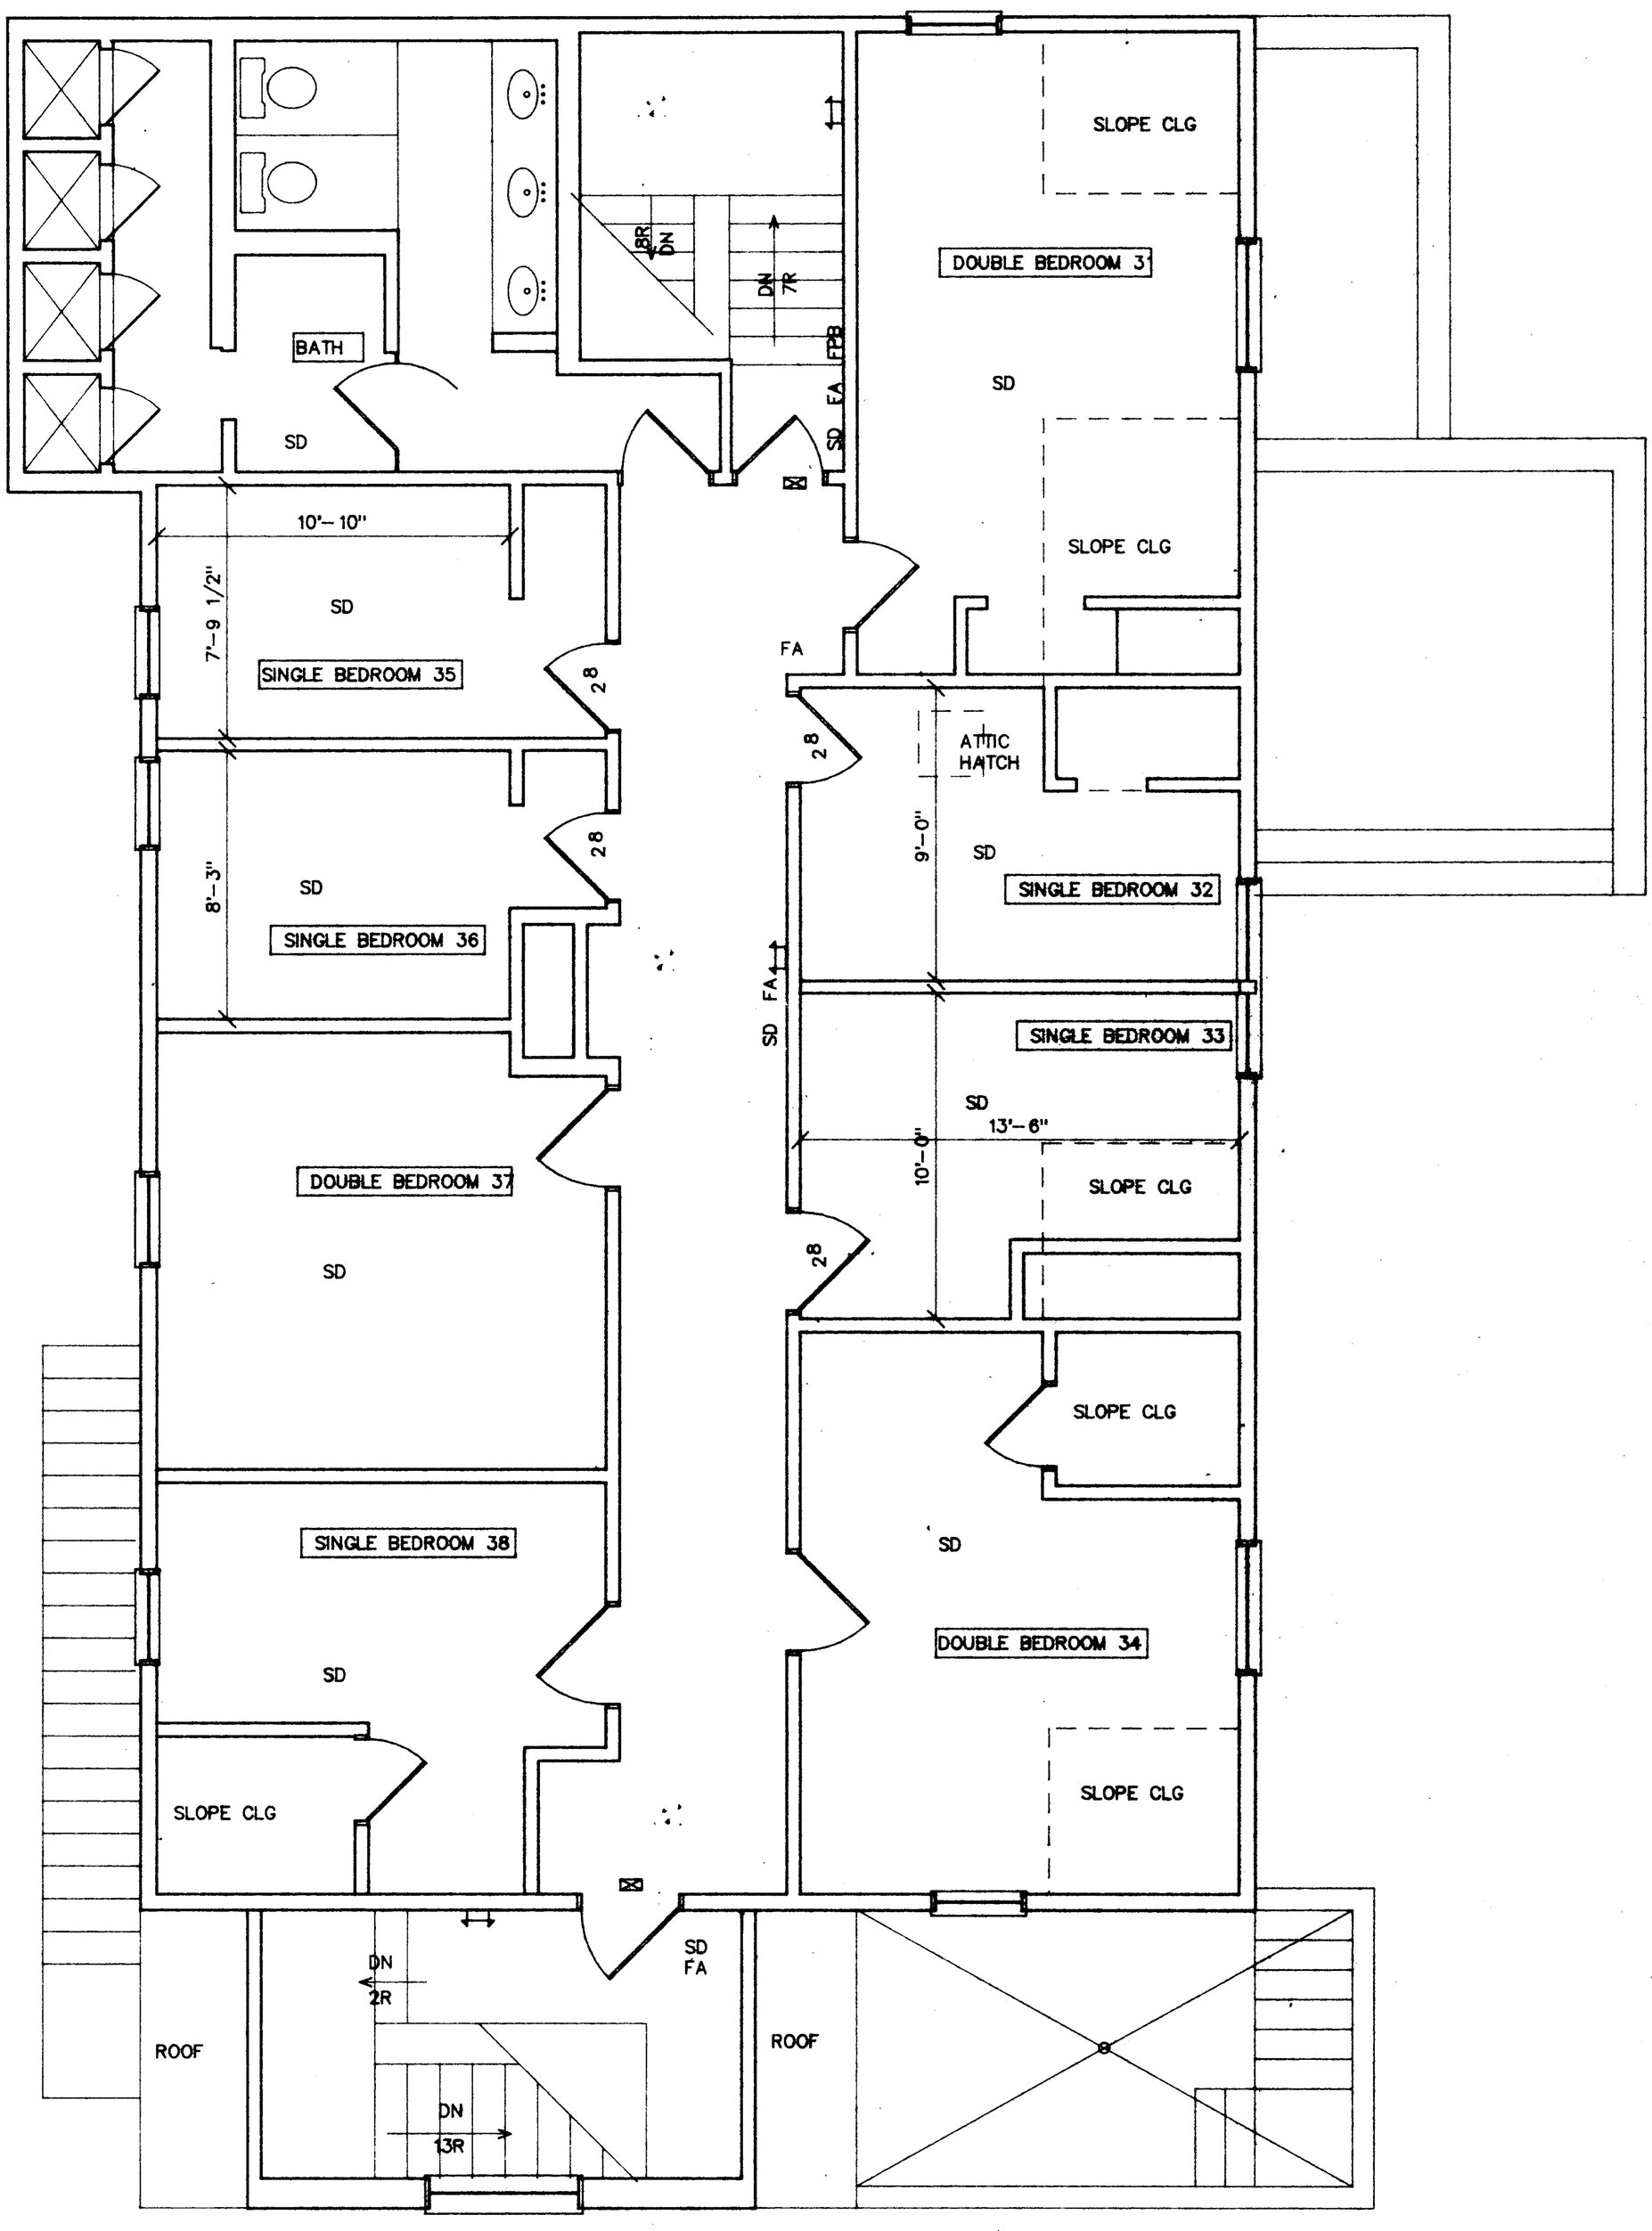

FIRE PROTECTION LEGEND

SD HARD WIRED SMOKE DETECTOR

F.A FIRE ALARM

F.P.B. FIRE PULL BOX

EXIT LIGHT

EMERGENCY LIGHT

PROPOSED 3RD FLOOR PLAN

1/4" = 1'-0"

NOV 2 8 1995

MACMULLAN ARCHITECTS, P.C.
308 North River Street
Ypsilanti, Michigan 48198
Tel. 313-483-1200
Fax. 313-483-0020

ICC – 1617 WASHTENAW AVE

EXISTING AND PROPOSED 1ST FLOOR PLAN

REVISIONS
11/6/95

DATE
06-07-95

DRAWN BY
C. FARO

CHECKED

APPROVED

PROJ. NO.
9510

SHEET NO.
A3

OF