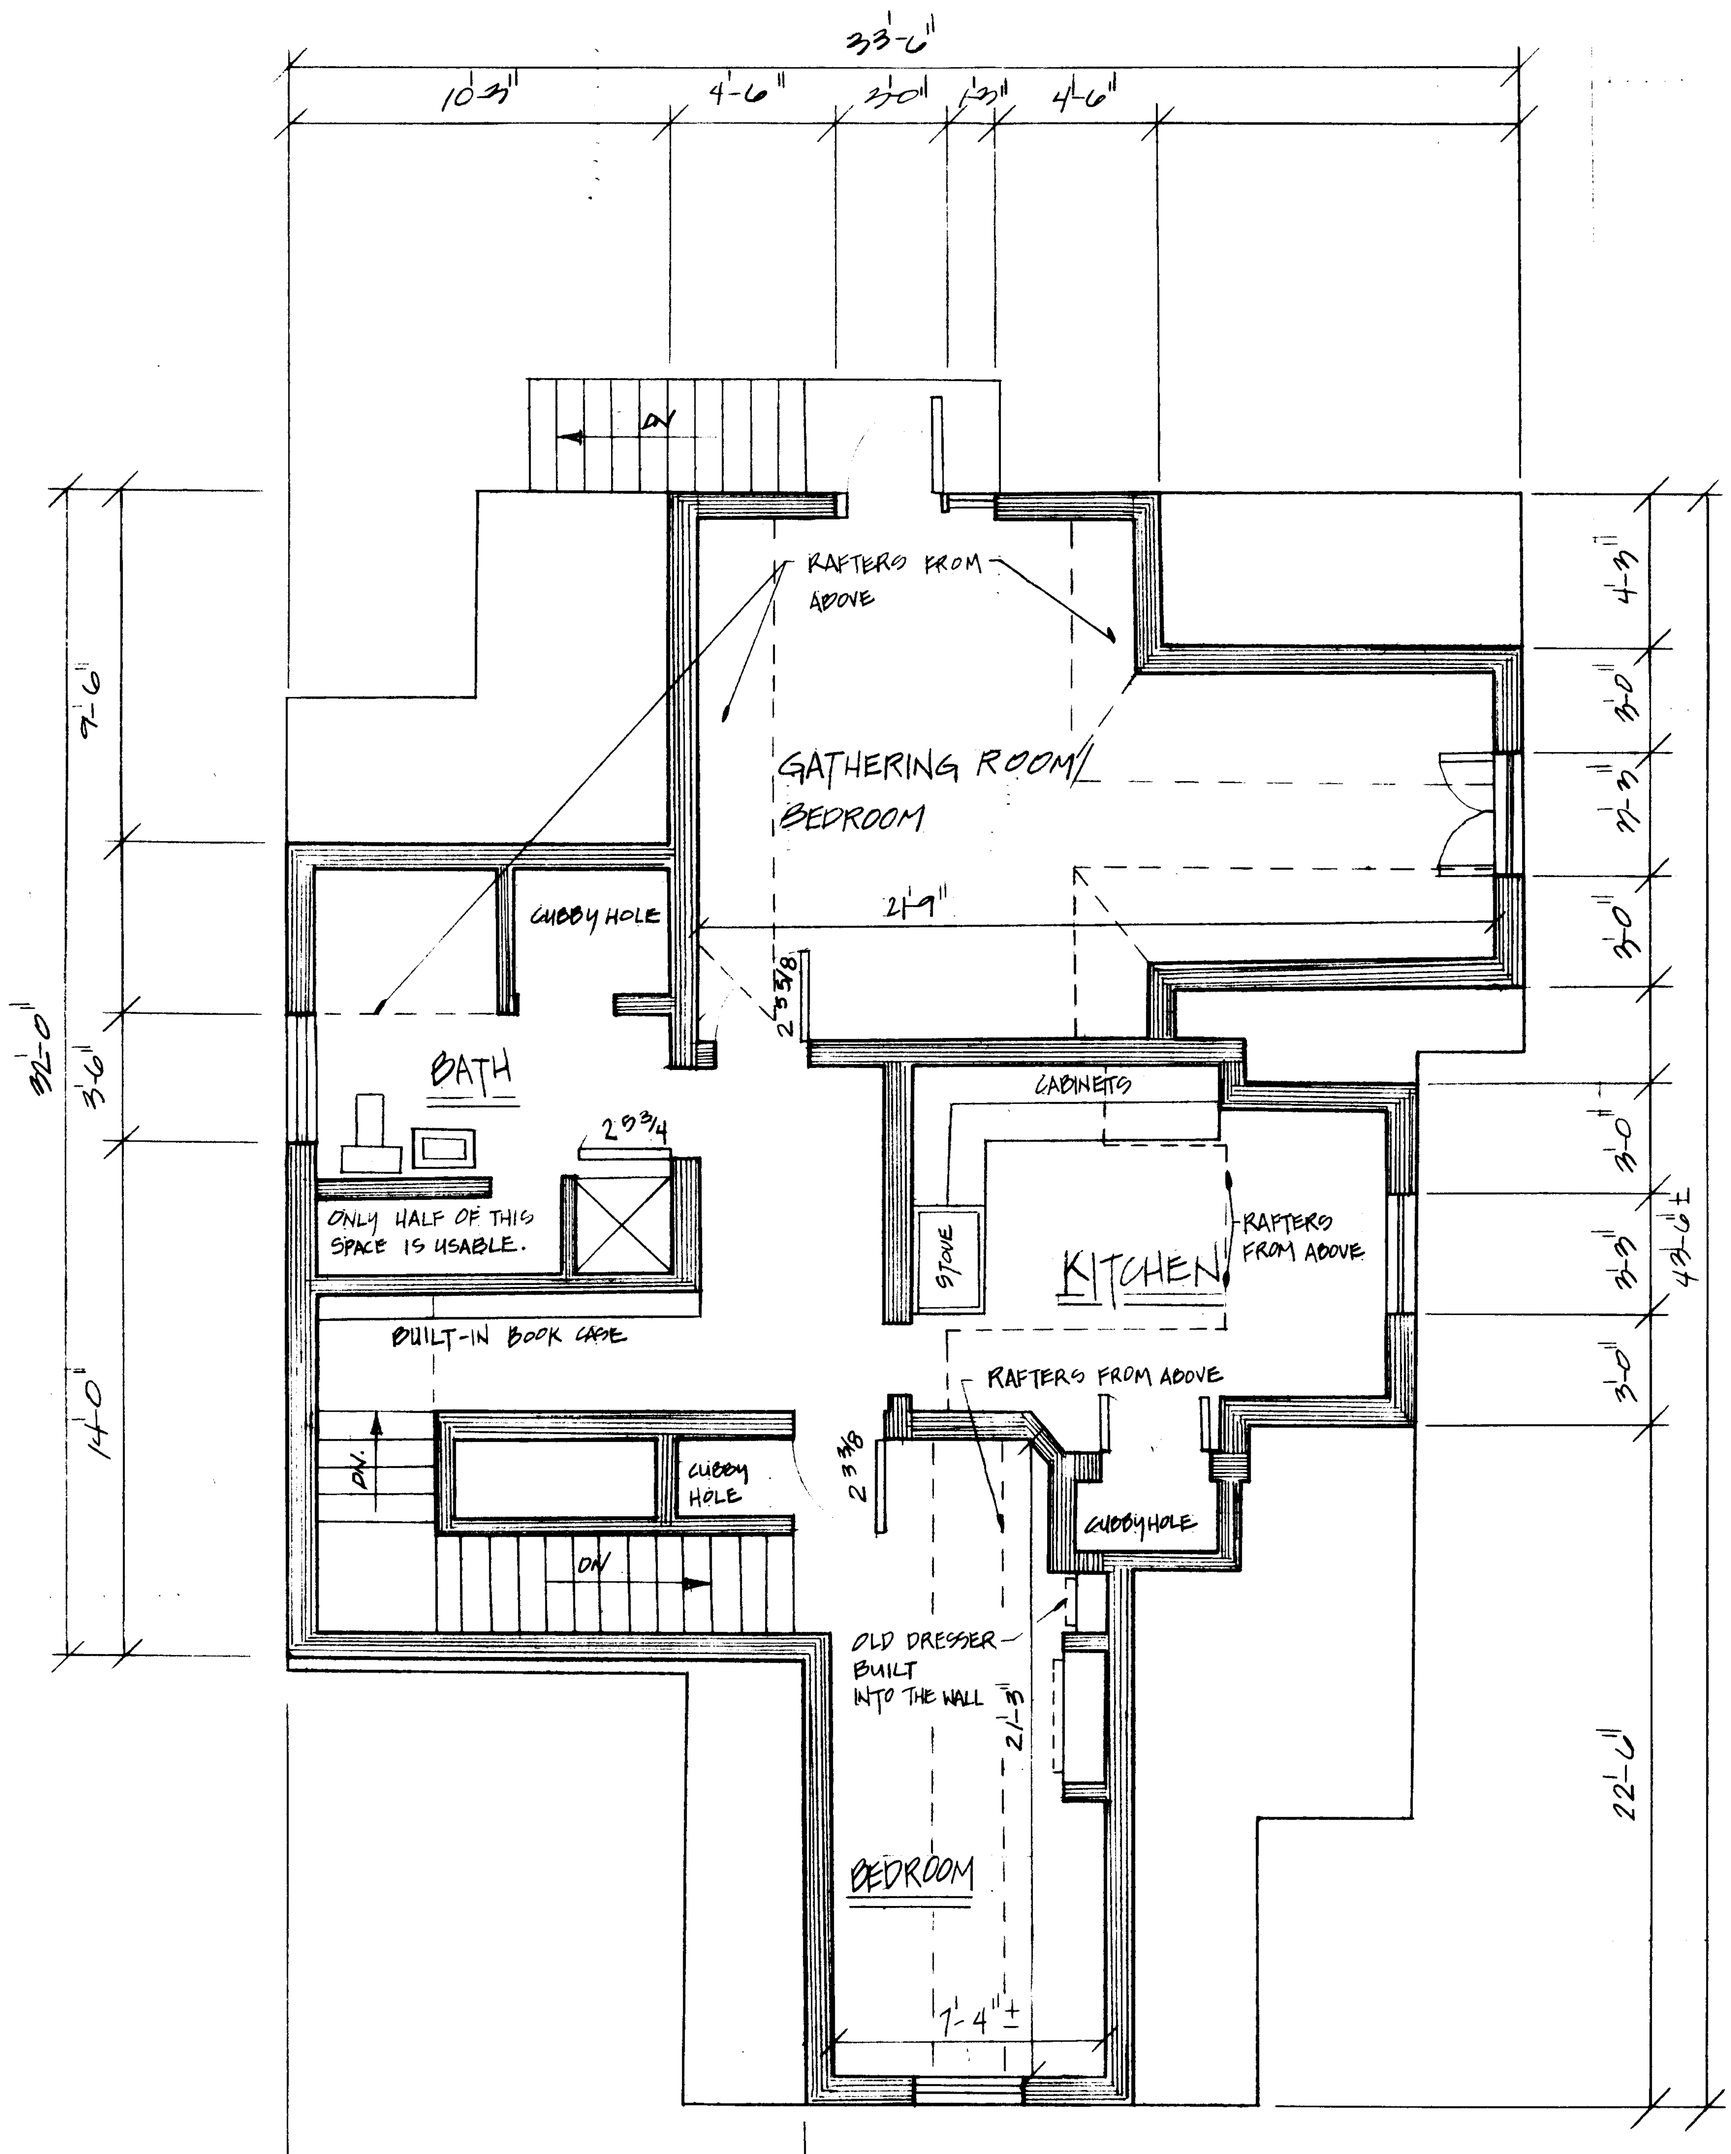

THIRD FLOOR
FLOOR PLAN

INTER-COOPERATIVE COUNCIL
at THE UNIVERSITY OF MICHIGAN
KING

DRAWN BY: JOSEPH GEORGE
DATE: JUNE 27, 1995

MEASUREMENTS BY: JOSEPH GEORGE
SCALE: 1/4"=1'-0"

PAGE 4 OF 4

4

KING