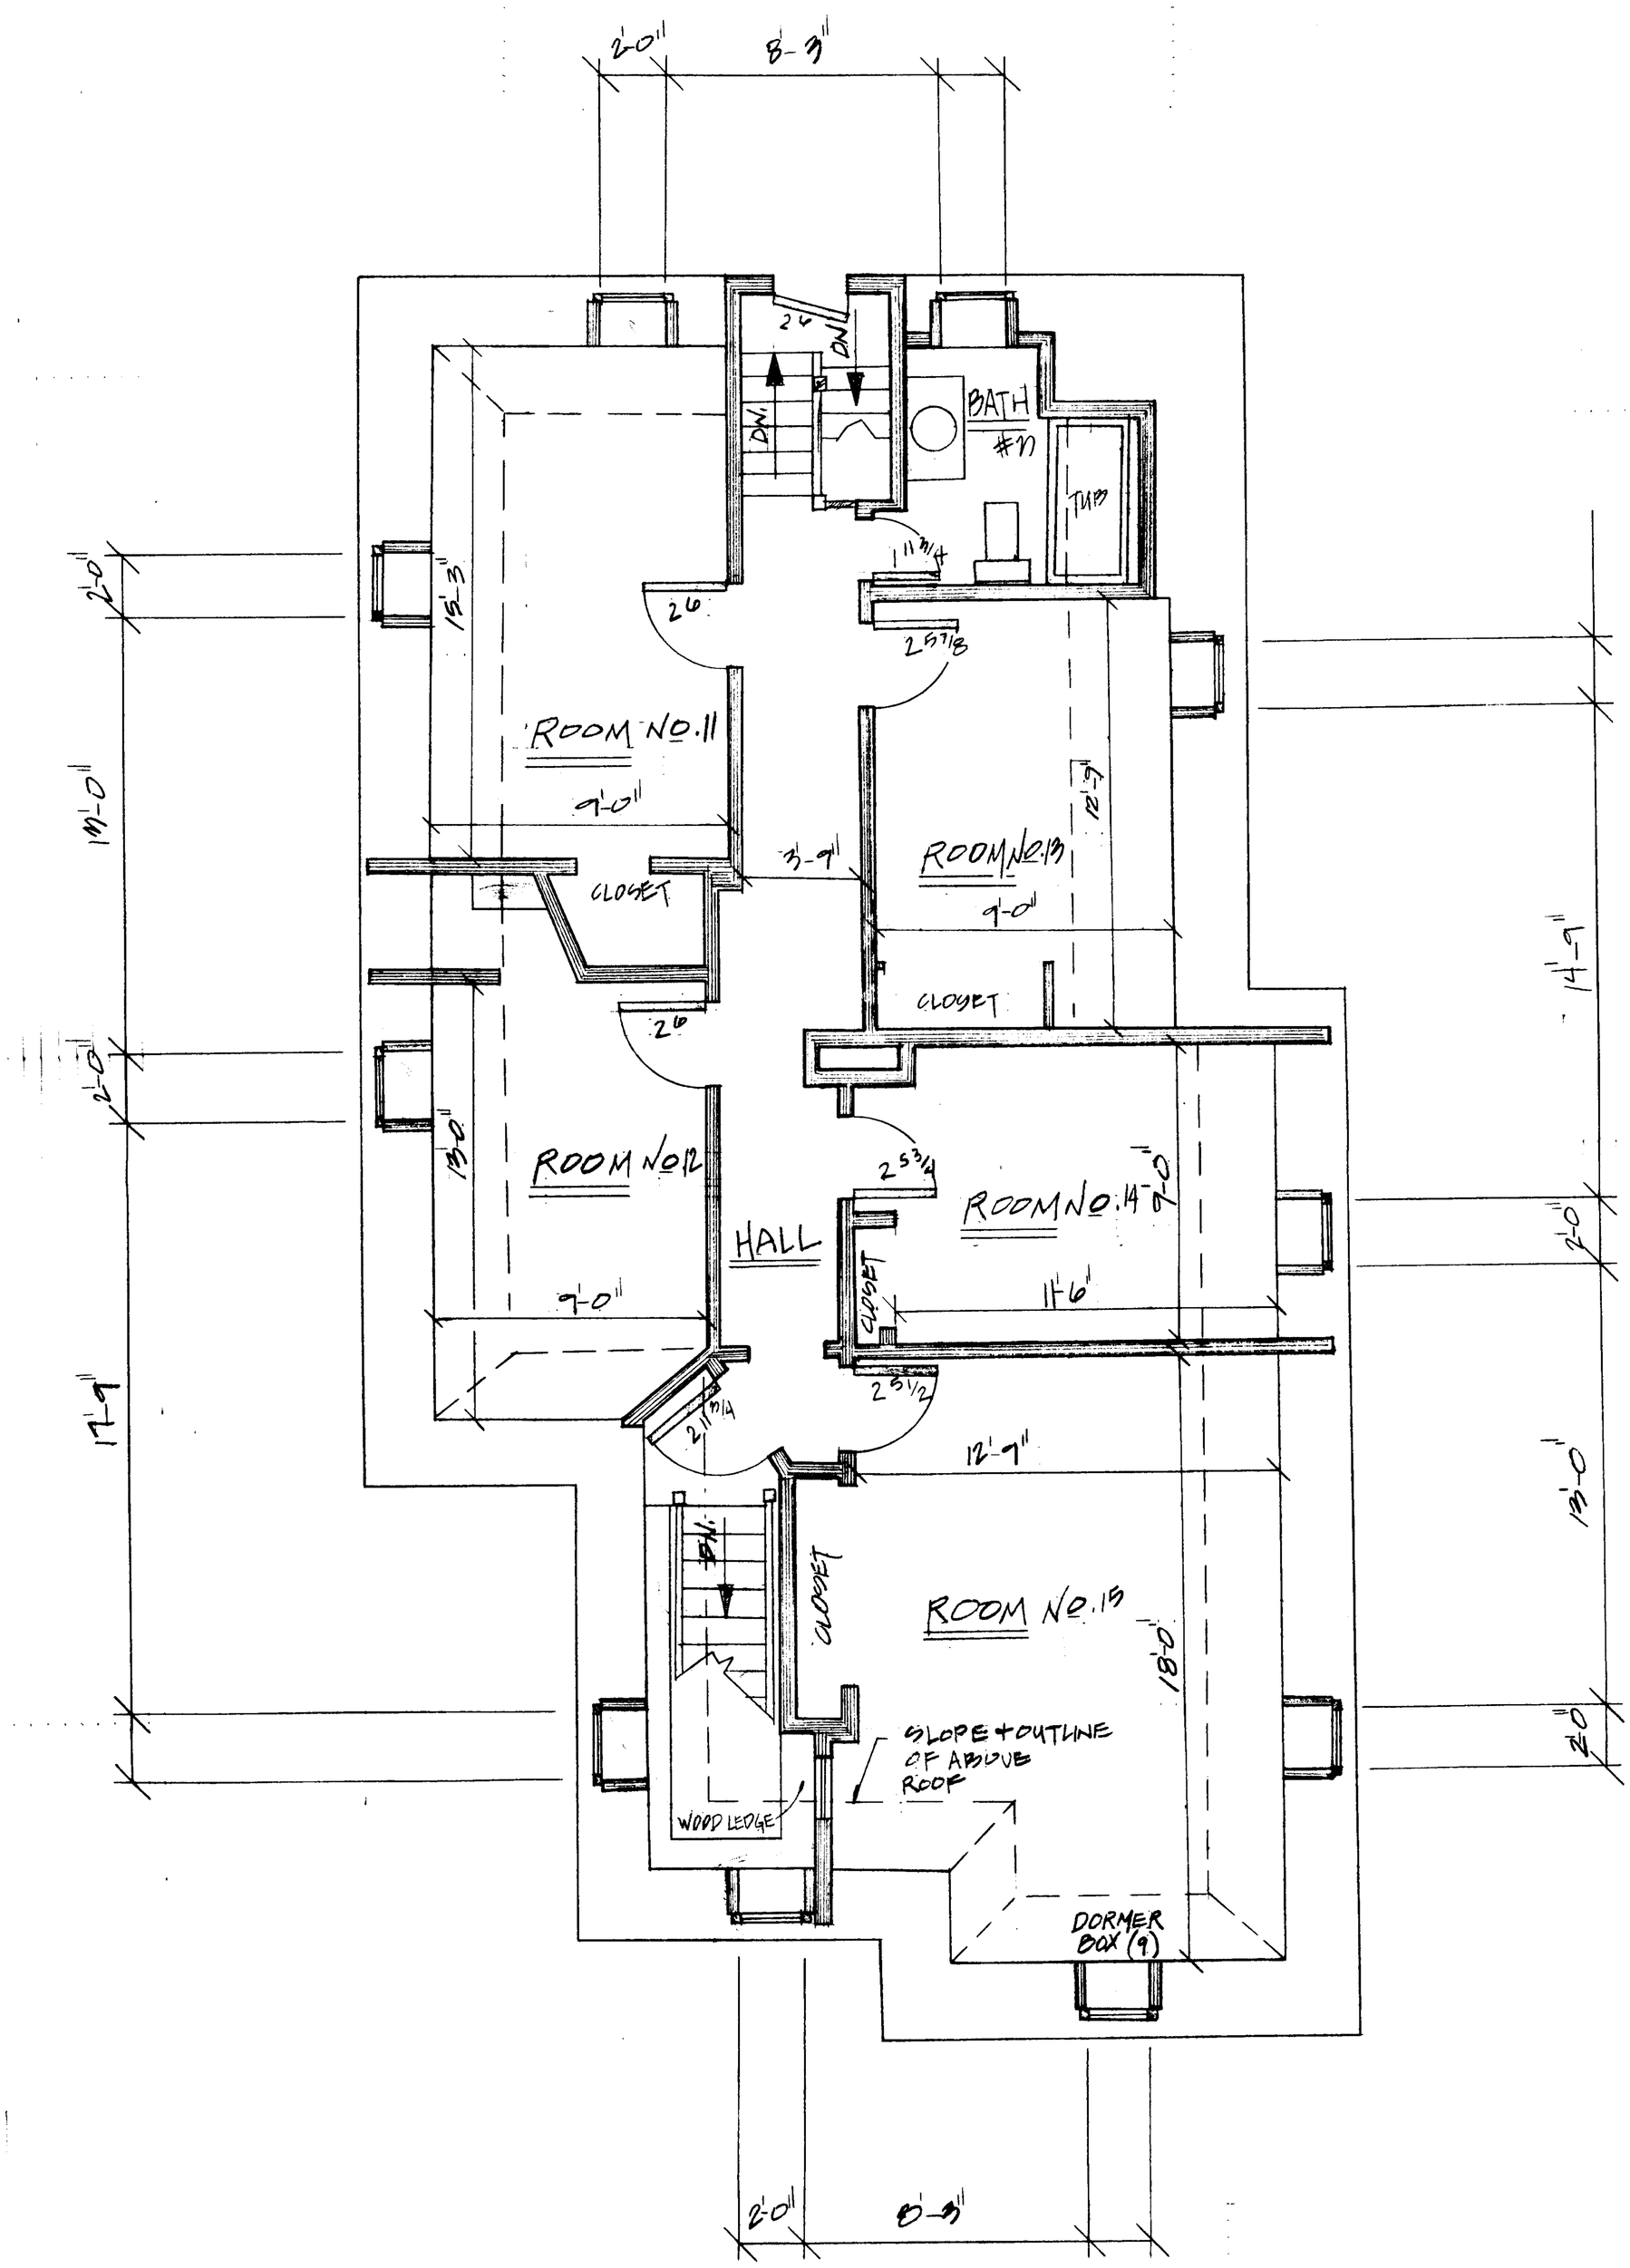

THIRD FLOOR
FLOOR PLAN
SCALE 1/4" = 1'-0"

INTER-COOPERATIVE COUNCIL
at THE UNIVERSITY of MICHIGAN
LINDER

DRAWN BY: JOE GEORGE
DATE: APRIL 10, 1977

MEASUREMENTS BY: JOE GEORGE
SCALE 1/4" = 1'-0"

PAGE 4 OF 4

LINDER