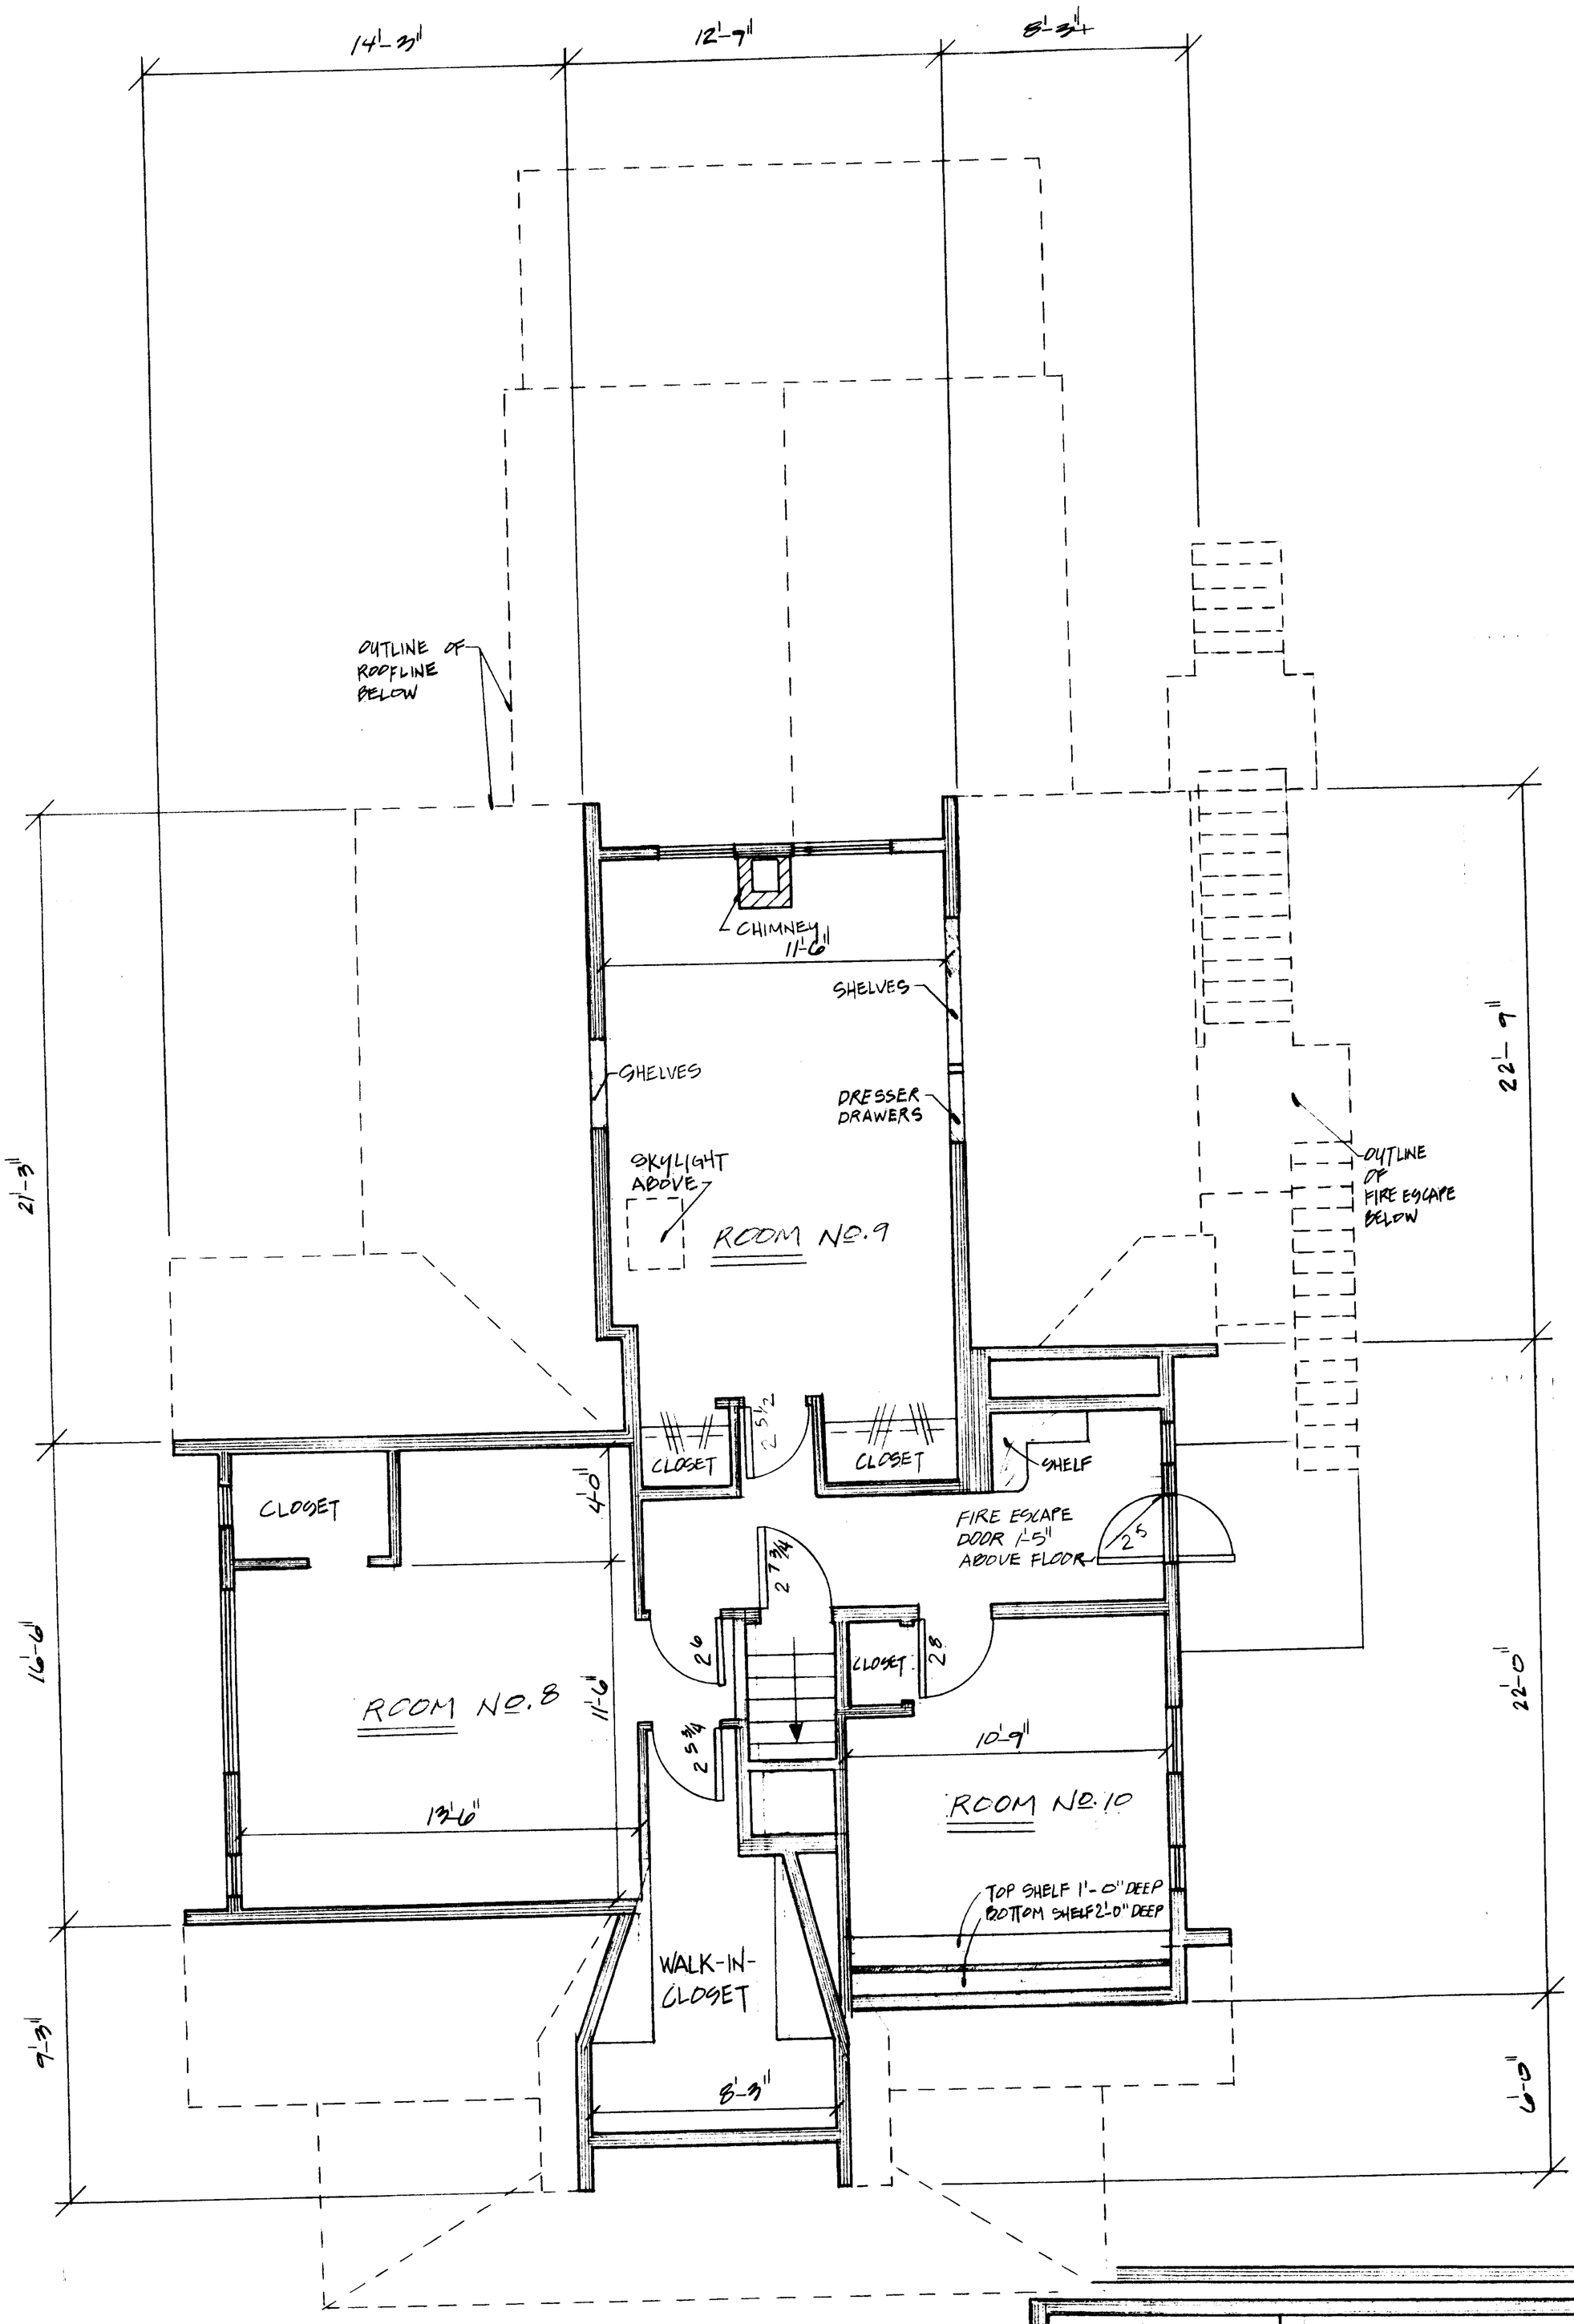

THIRD FLOOR
FLOOR PLAN
SCALE 1/4" = 1'-0"

INTER-COOPERATIVE COUNCIL
at THE UNIVERSITY of MICHIGAN
MICHIGAN

DRAWN BY: JOE GEORGE
DATE: DEC. 29,
MEASUREMENTS BY: JOE GEORGE +
SCALE: 1/4" 1'-0"

PAGE 4 OF 4
4

MICHIGAN