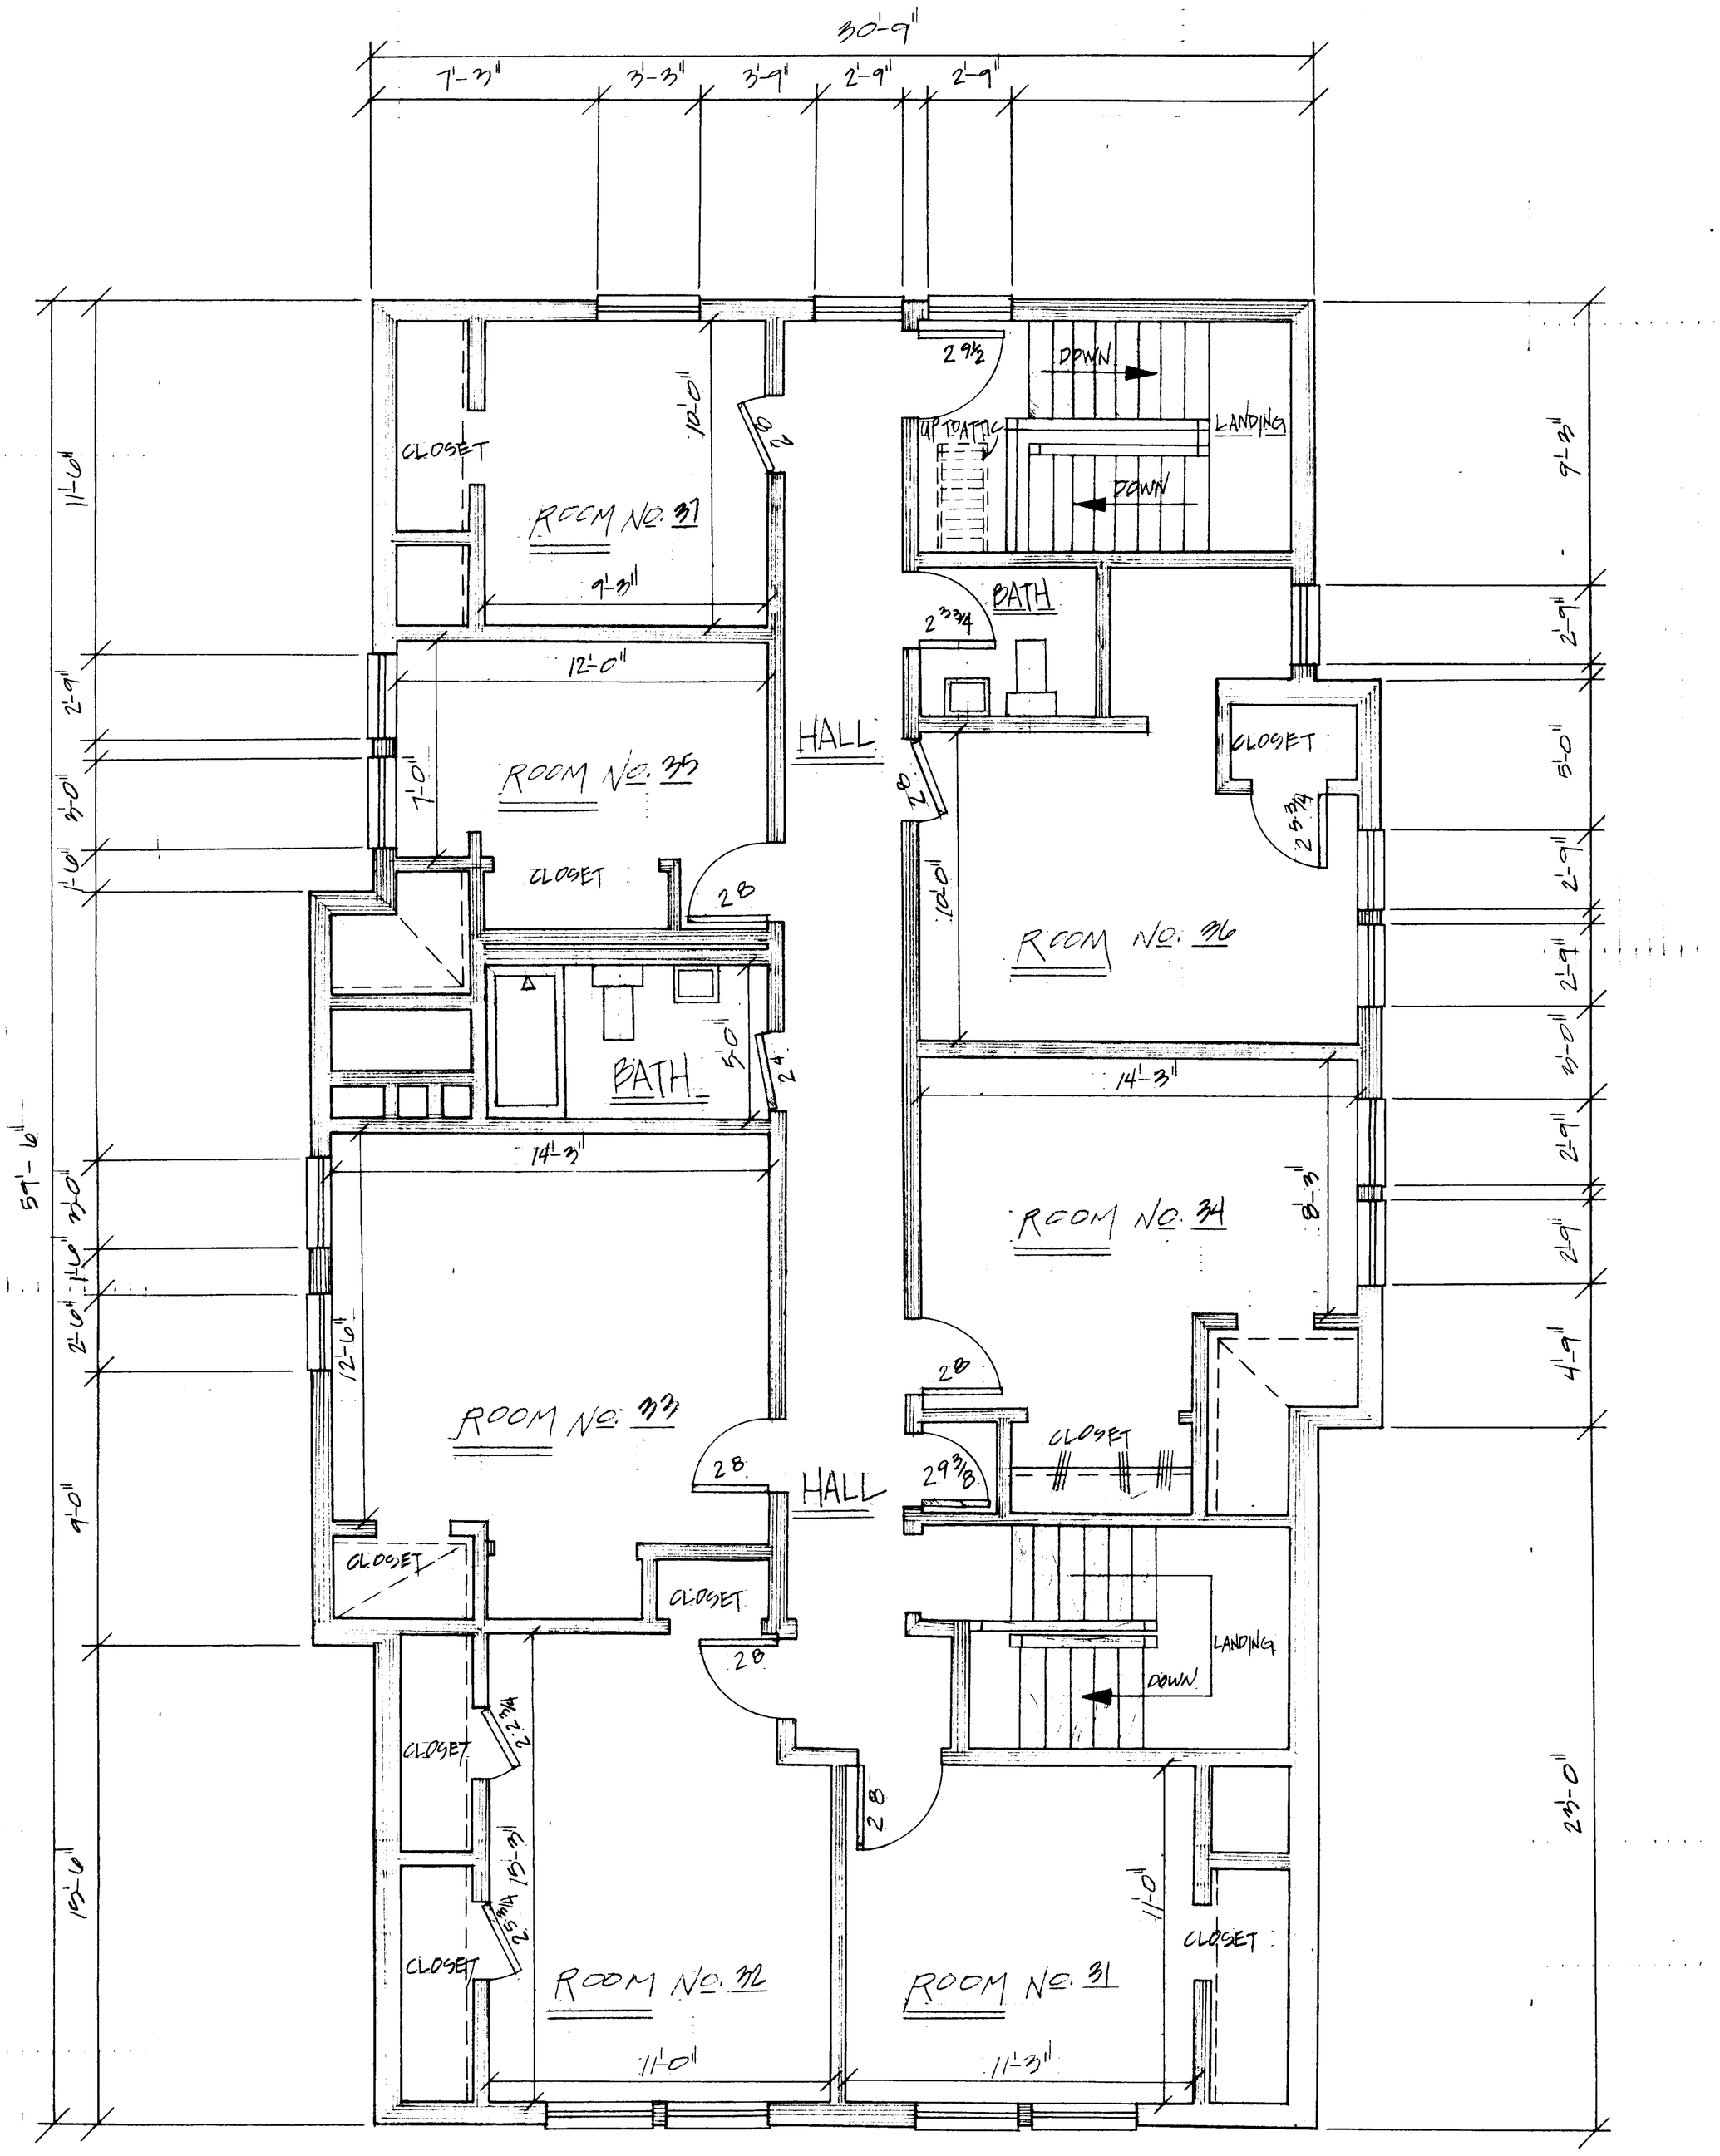

THIRD FLOOR
FLOOR PLAN

SCALE 1/4=1'-0"

INTER-COOPERATIVE COUNCIL
at THE UNIVERSITY of MICHIGAN

NAKAMURA

PAGE OF 4
4

DRAWN BY: JOE GEORGE
DATE: JAN. 8, 1998

MEASUREMENTS BY: V GEORGE
SCALE 1/4"=1'-0"

NAKAMURA