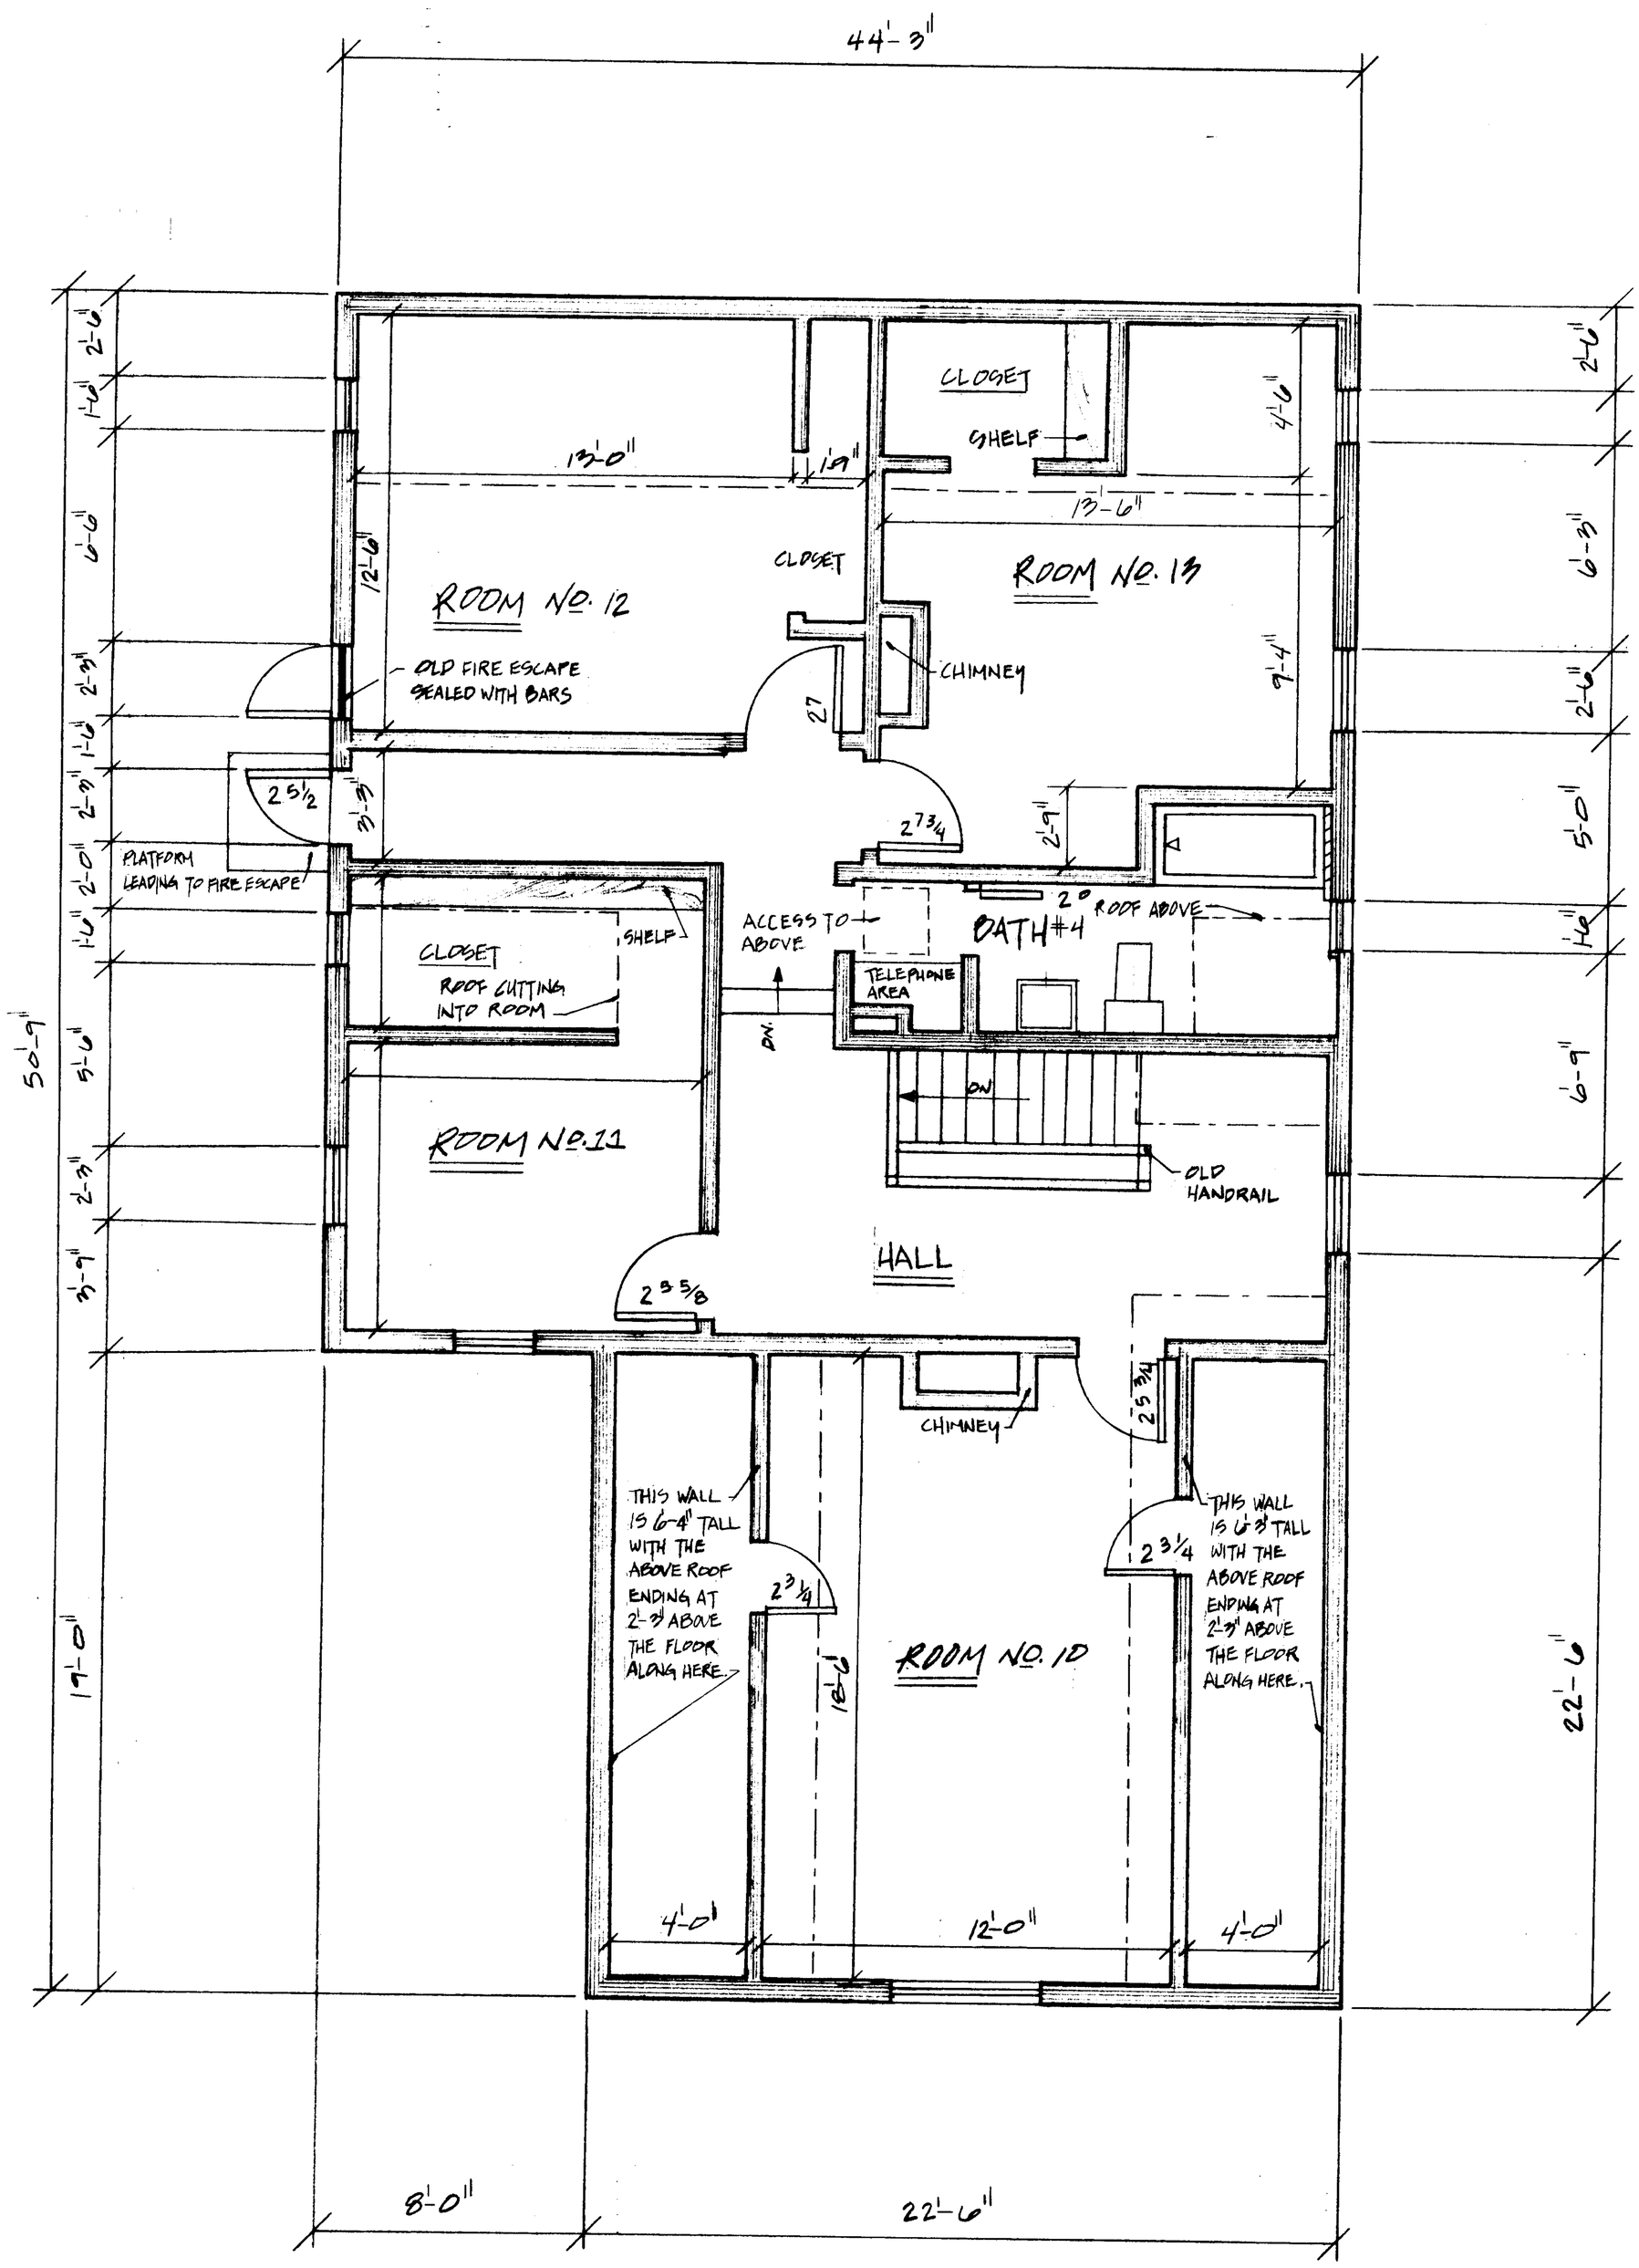

THIRD FLOOR
FLOOR PLAN
SCALE 1/4" = 1'-0"

INTER-COOPERATIVE COUNCIL
at THE UNIVERSITY of MICHIGAN
MINNIES

DRAWN BY: JOE GEORGE
DATE: JAN. 5, 1995

MEASUREMENTS BY: JOE GEORGE + C. BALCH 1977
SCALE: 1/4" = 1'-0"

PAGE 4 OF 4
4

MINNIES