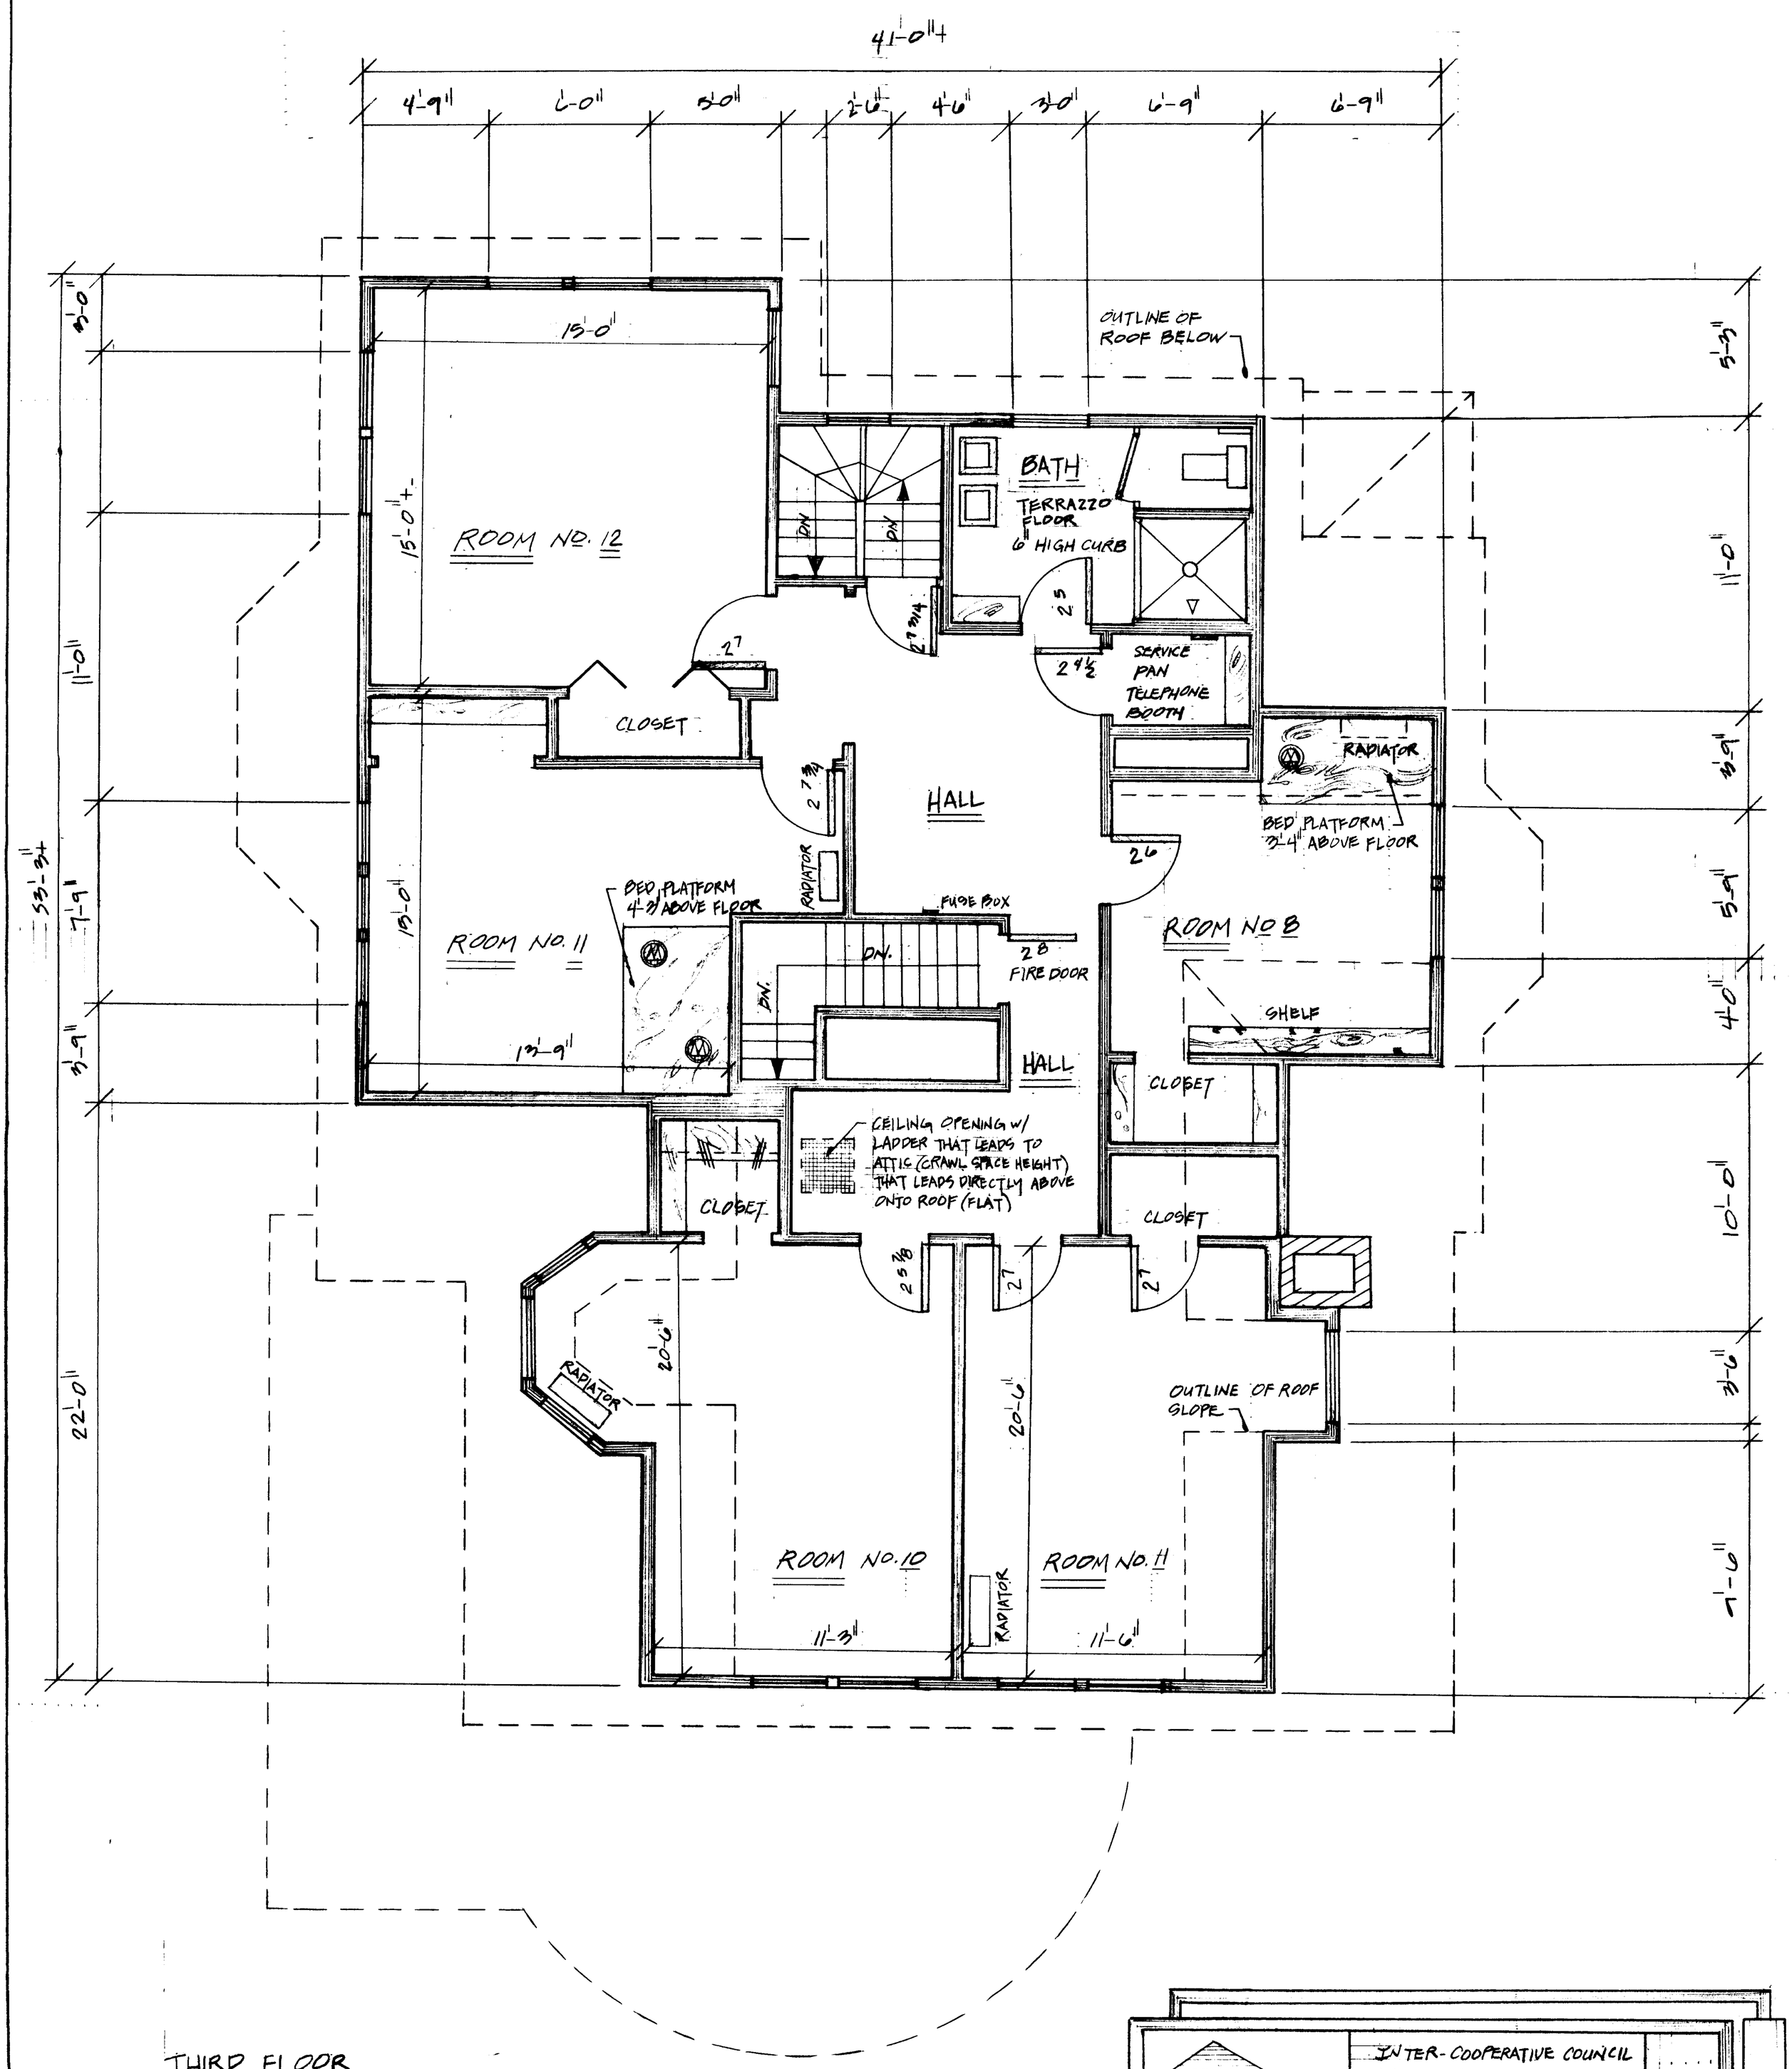

THIRD FLOOR
FLOOR PLAN
SCALE 1/4"=1'-0"

INTER-COOPERATIVE COUNCIL
at THE UNIVERSITY of MICHIGAN
OWEN

DRAWN BY: JOE GEORGE
DATE: JUNE 10, 1976
MEASURMENTS BY: JOE GEORGE
SCALE: 1/4"=1'-0"
HOWE '77

PAGE 4 OF 4
4

OWEN